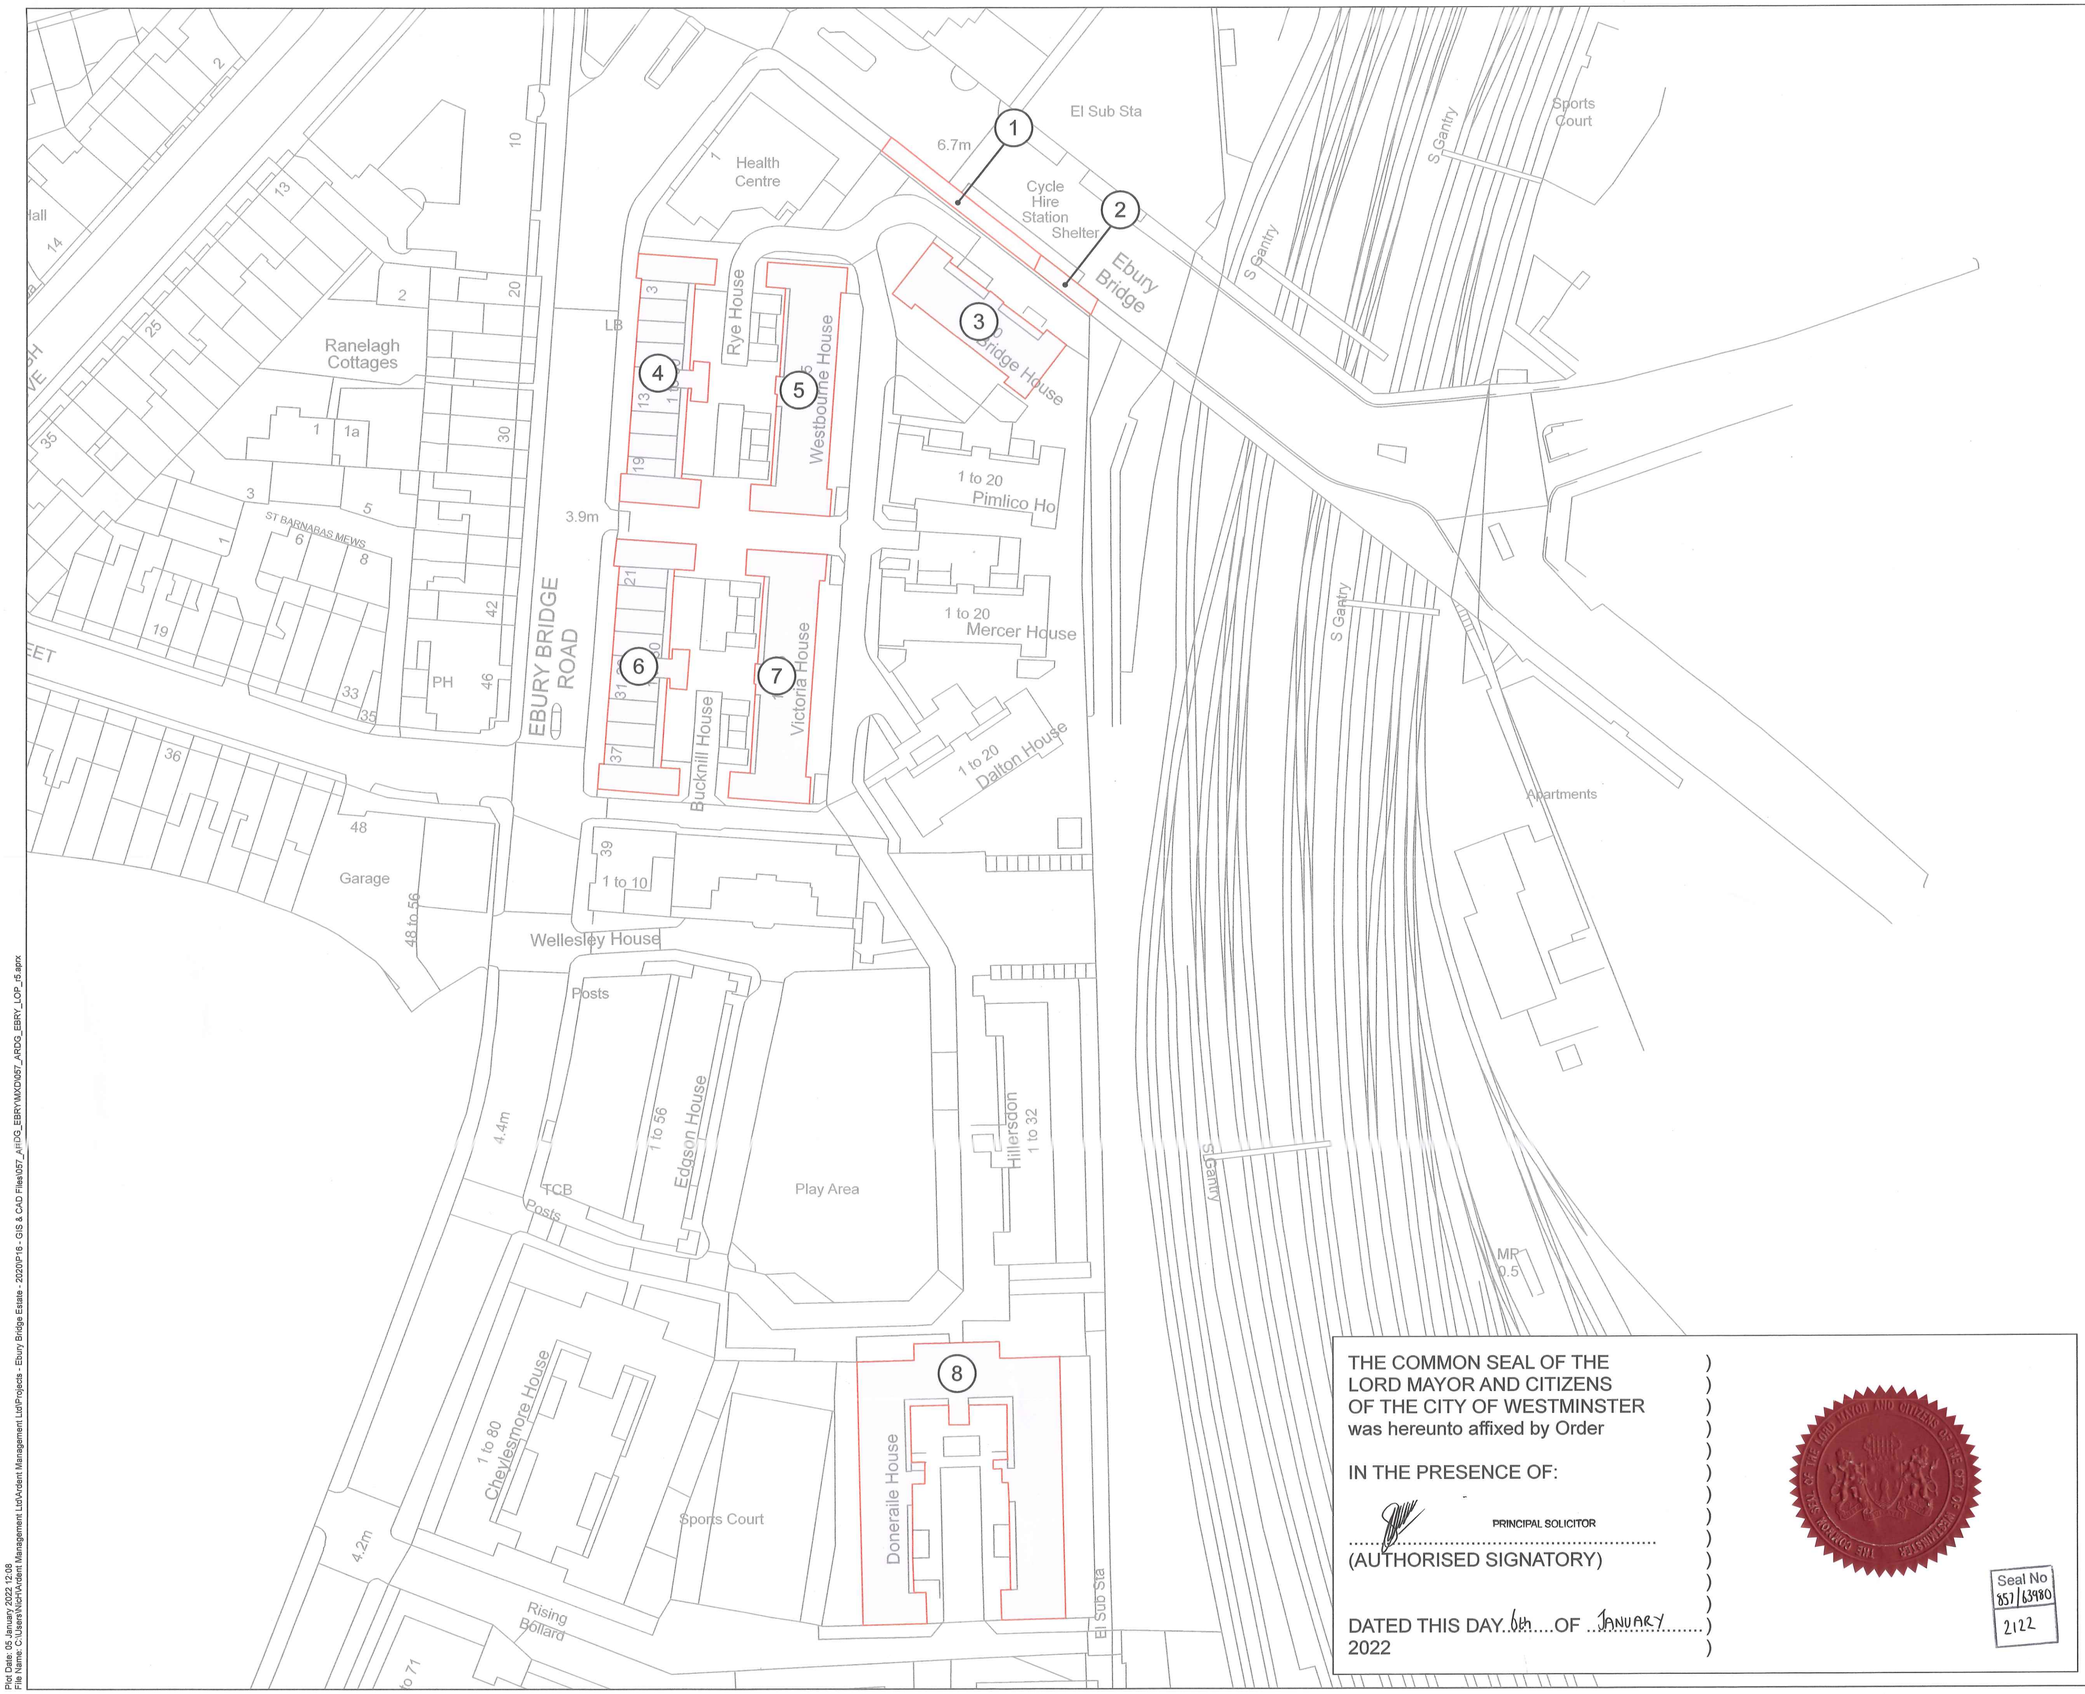

THE COMMON SEAL OF THE)
LORD MAYOR AND CITIZENS)
OF THE CITY OF WESTMINSTER)
was hereunto affixed by Order)
)
IN THE PRESENCE OF:)
)
PRINCIPAL SOLICITOR)
.....)
(AUTHORISED SIGNATORY))
)
DATED THIS DAY 6th OF JANUARY)
2022)

Seal No 857/63980 2122

KEY PLAN

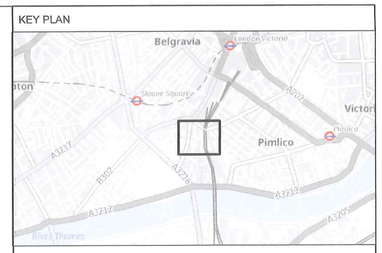

Key

Land to be Permanently Acquired

© Crown copyright and database rights 2021 Ordnance Survey 100030649. You are permitted to use this data solely to enable you to respond to, or interact with, the the organisation that provided you with the data. You are not permitted to copy, sub-licence, distribute or sell any of this data to third parties in any form.

© Crown copyright material is reproduced with the permission of Land Registry under delegated authority from the Controller of HMSO.

This material was last updated in Sept 2021 and may not be copied distributed, sold or published without the formal permission of Land Registry. Only an official copy of a title plan or register obtained from the Land Registry may be used for legal or other official purposes.

May contain public sector information licensed under the Open Government Licence v3.0.

Contains OS data © Crown Copyright and database right 2020
Contains data from OS Zoomstack

Client

City of Westminster

N

Designer

ardent infrastructure and regeneration

Project

EBURY BRIDGE ESTATE CPO

Drawing Title

MAP REFERRED TO IN
THE WESTMINSTER CITY COUNCIL
(EBURY BRIDGE ESTATE)
COMPULSORY PURCHASE ORDER 2022

Status		Revision	005
FINAL		Date	05/01/2022
Scale 1:500 @ A1	Spatial Reference System	British National Grid	

0 12.5 25 50 Metres

Drawn By	Checked By	Approved By
N.HENRYS	A.HANKINSON	J.SAMAOLI

Drawing reference

057_ARDG_EBRY_LOP_r5

This document is not to be used in whole or in part other than for the intended purpose and project for which it was prepared and provided.

Plot Date: 05 January 2022 12:08
File Name: C:\Users\NicH\Ardent Management Ltd\Ardent Management Ltd\Projects - Ebury Bridge Estate - 2020\P16 - GIS & CAD Files\057_ARDG_EBRY\MXD\057_ARDG_EBRY_LOP_r5.aprx