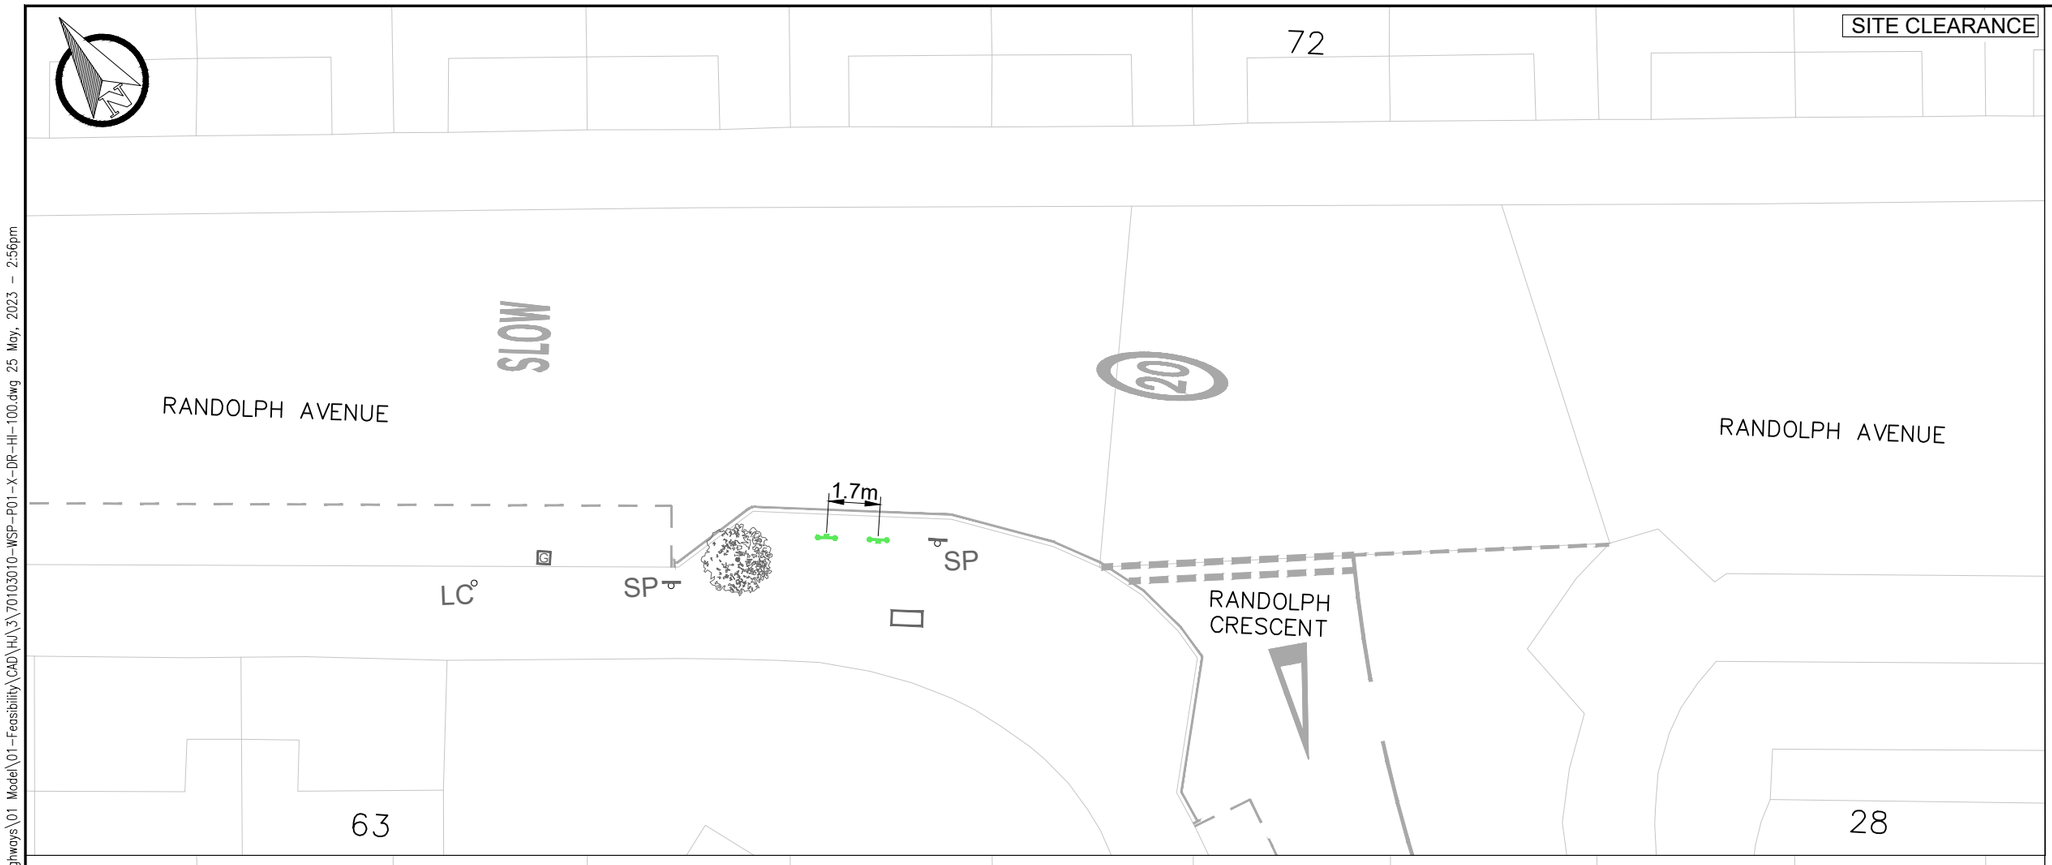

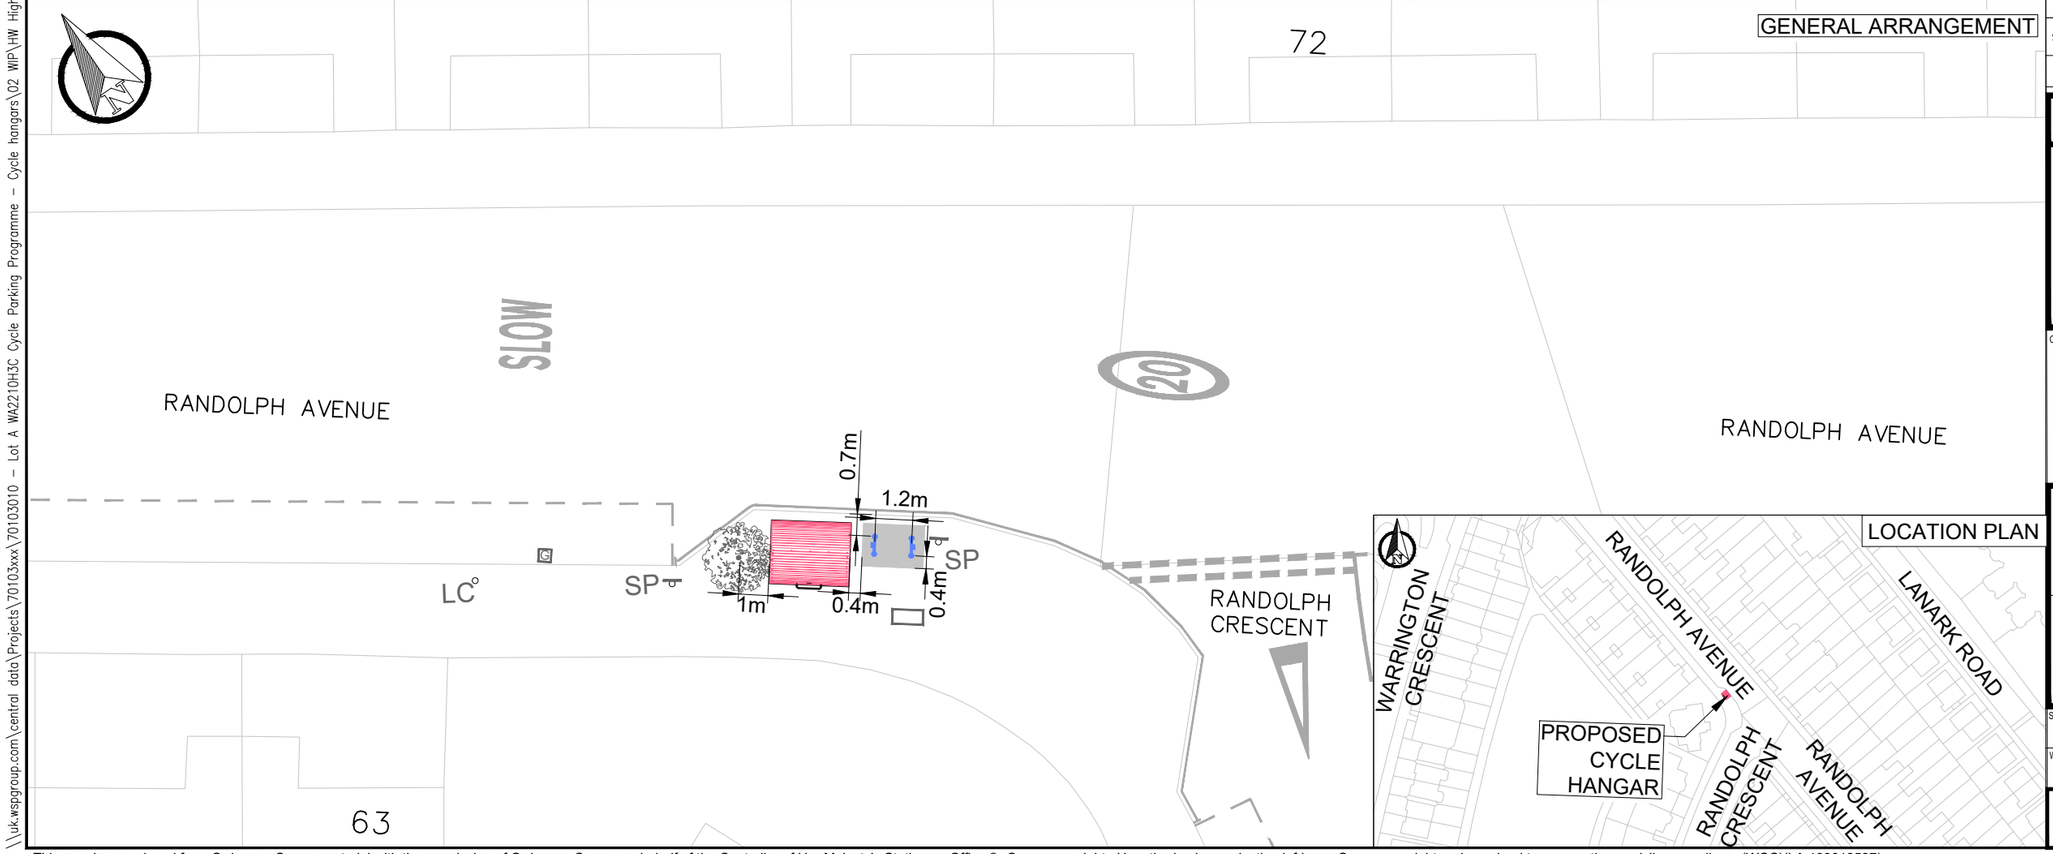

KEY

- EXISTING LINE MARKING
- EXISTING KERB
- EXISTING GULLY
- PROPOSED CYCLE HANGAR (1 No.) (TO BE INSTALLED BY THIRD PARTY)
- LC EXISTING LAMP COLUMN WITH SIGN FACE
- EXISTING SERVICE COVER
- SP EXISTING TYPE 2 CYCLE STAND TO BE REMOVED AND SET ASIDE FOR RELOCATION
- SP RELOCATED TYPE 2 CYCLE STAND
- PROPOSED CYCLE FOOTPRINT

REV	DATE	BY	DESCRIPTION	CHK	APD
S2-P01	04-05-2023	HJ	INITIAL ISSUE	JAH	DVR

DRAWING STATUS
FEASIBILITY DESIGN

CONWAY wsp
25 Mandela Way, London, SE1 5SZ
www.fmconway.co.uk www.wsp.com

CLIENT
City of Westminster

PROJECT
CYCLE PARKING PROGRAMME - CYCLE HANGARS
2022-2023

TITLE
RANDOLPH AVENUE
SITE CLEARANCE & GENERAL ARRANGEMENT

SCALE @ A3	DATE	DESIGN/DRAWN	CHECKED	APPROVED	SHEET
1:200	04-05-2023	HJ	JAH	DVR	A3

WSP PROJECT NO.	FMC PROJECT No.	WCC PROJECT NO.
70103010	WWESA3171	C.WD13413

DRAWING No.	REV.
70103010-WSP-P01-X-DR-HI-100-36	S2-P01

\\uk.wspgroup.com\central data\Projects\70103xxx\70103010 - Lot A WA2210H3C Cycle Parking Programme - Cycle hangars\02 WIP\HW Highways\01 Model\01-Feasibility\CAD\HJ\3\70103010-WSP-P01-X-DR-HI-100.dwg 25 May, 2023 - 2:56pm

This map is reproduced from Ordnance Survey material with the permission of Ordnance Survey on behalf of the Controller of Her Majesty's Stationery Office © Crown copyright. Unauthorised reproduction infringes Crown copyright and may lead to prosecution or civil proceedings. (WCC)(LA 100019597)